

Kyle Vester


To: jk6598@att.com
Cc: Colby Zemaitis; Darlene Milanowicz; Joe Fitzpatrick; Ken Howard; Jimmy Quinn; Lisa Valley; Lisa Butler; Lisa Beck
Subject: RE: ROW/Easement Permit Application -
Attachments: General Conditions.pdf

Approved
Permit: 2026-06-12-02
Expires: 12/31/2026

Kyle Vester, PE
Village Engineer
(708) 444-5500 | kvester@tinleypark.org

ROW/Easement Permit Application

Utility Company or Individual?:	Utility Company
Utility Company Name:	ATT
Email	jk6598@att.com
Address	Street Address: 17100 S Harlem City: Tinley Park State / Province: IL Postal / Zip Code: 60477
Name	John Kronenberger
Title/Position:	Engineer
Email	jk6598@att.com
24 Hour Phone Number	(708) 270-4079
Subcontractor Company Name:	Always Underground
Name	Steven Engle
Email	steven.e@alwaysug.org
Subcontractor Phone Number	(219) 225-5136
Address	Street Address: 24145 LaGrange Rd City: Frankfort

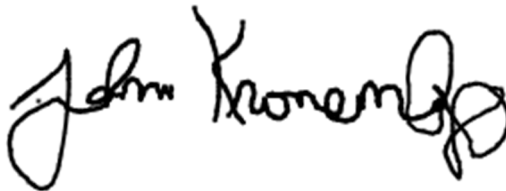
State / Province:	IL
Postal / Zip Code:	60423
Telecommunications	
Underground & Overhead	
New Construction	
Description of work to include means and methods to be used:	Fiber network installation
Upload the plans/exhibits for review:	A05DY1Q TINLEY PARK CITY PERMIT PLANS.pdf
Have you done utility work with the Village in the last 12 months?	Yes
Is this an Address or Address Range?:	Address Range
	Address Start: 175th - 170th Address Finish: Harlem to Oleander
Is this a ROW or Easement?:	Both
Is there an Utility work order or reference #?	Yes
Utility Work Order/Reference #:	A05DY1Q
Proposed Start Date:	07-01-2026
*Proposed Completion Date:	12-31-2026
Signature	
Title:	Engineer
Date	06-08-2026

You can [edit this submission](#) and [view all your submissions](#) easily.

ADDRESS

17248 S HARLEM AVE, TINLEY PARK, IL 60477

VICINITY MAP

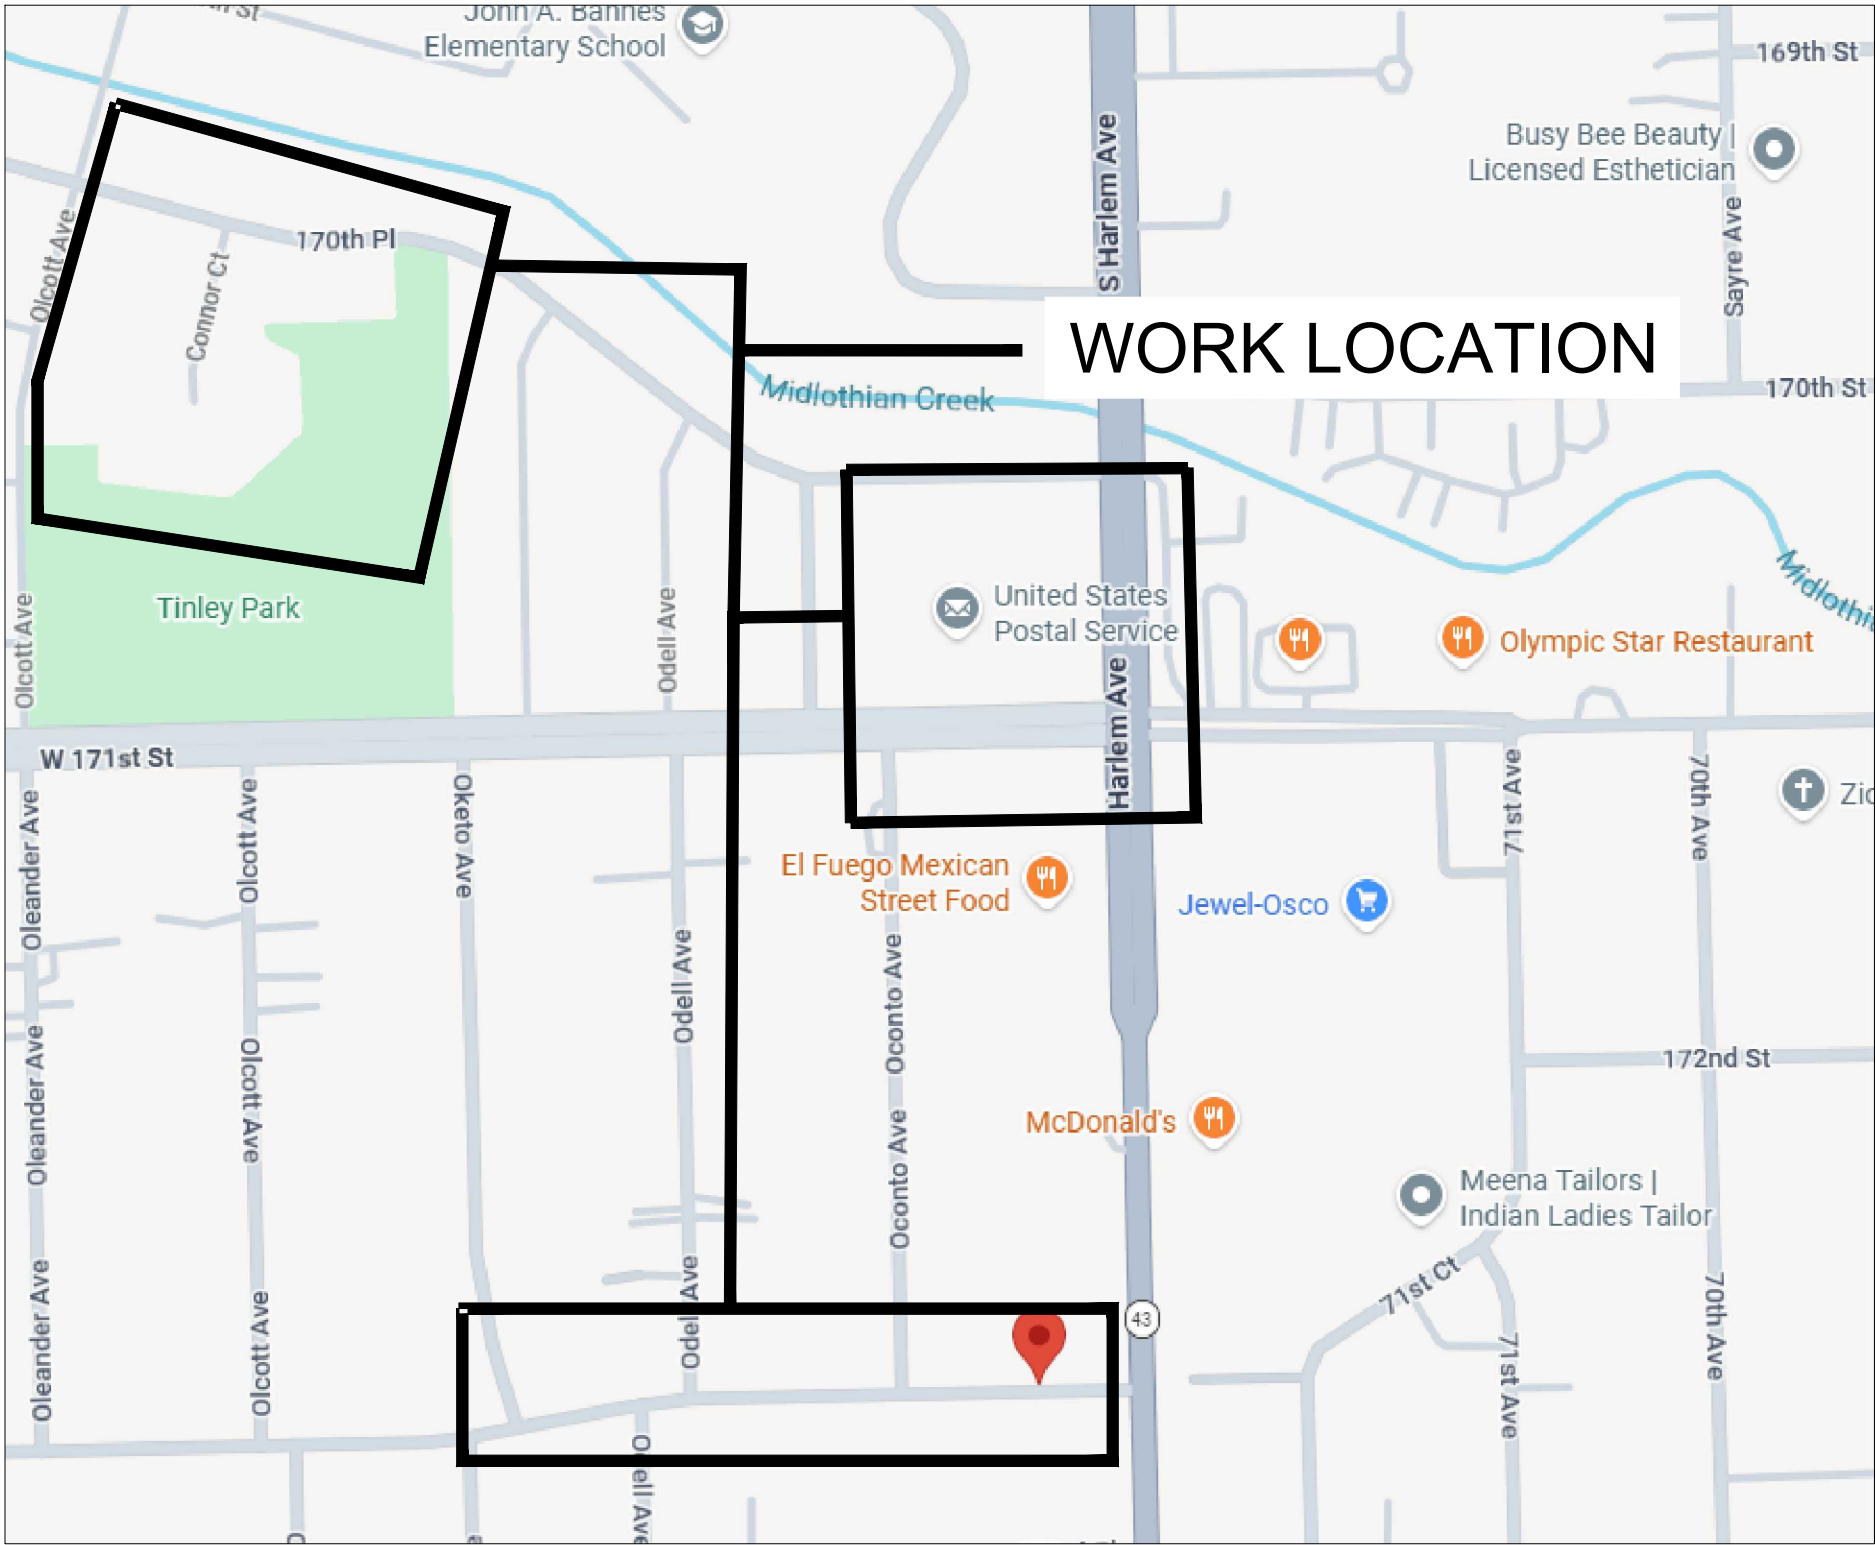

	ISSUE	DATE
	1	05/29/2026

WORK DESCRIPTION:
AT&T TO BORE AND PLACE – 4179’
OF HDPE / INNERDUCT (WITH FIBER CABLE)

DRAWING INDEX
1. COVER PAGE
2–10. PLAN

PROPOSED DETAILS	
QTY	ITEM
18	NEW HANDHOLE
22	BORE/TURN PIT

LEGEND	
	SEWER LID
	FIRE HYDRANT
	WATER LID
	STREET LIGHT
	CATCH BASIN
	TRAFFIC LIGHT
	ATT MANHOLE
	ELECTRIC VAULT
	PROP. HANDHOLE
	EX. HANDHOLE



SCALE–N.T.S.



AT&T PROJECT: A05DY1Q
ENGINEER: JOHN E KRONENBERGER
TEL # 708–270–4079
QUARTER SECTION: SE–25,NE–25
MUNICIPALITY: TINLEY PARK
TOWNSHIP: ORLAND
WIRE CENTER: TNPKILTP
COUNTY OF: COOK
DWG 1 OF 10 REV. NO. _____