



856 Technology Way,
Libertyville, IL 60048

REQUEST FOR PERMIT

To:

Village of Tinley Park
16250 S Oak Park Ave
Tinley Park, IL 60477
(708) 444-5500

Comcast Application No.: JB0002447457

Village No.: 2026-04-13

Expires On: July 13, 2026

To whom it may concern,

Application is hereby submitted by RAD3 Engineering on behalf of Comcast Construction Department and AXS Points, the contractor, for permission to perform the work as specified below:

Approx. 3,260 LF of conduit for fiber via bore from existing pedestal, approx. 301' north of Iliad Dr cul-de-sac and approx. 2,584' east of S Harlem Ave, north of 118 Iliad Dr, heading south to and along the W ROW then the S ROW of Iliad Dr to the utility easement on the northeast side of Odyssey Blvd.

REASON FOR WORK:

Installation of conduit for fiber due to node segmentation/upgrade of Comcast infrastructure.

SEE ATTACHED DRAWING FOR MORE INFORMATION

Note: All restoration will conform to the specifications required by the Village.

Permit Requested By: Jenny Klopp – Permittee on behalf of Comcast Date: 04/12/26

Permission Granted By:  **Kyle Vester**
Village Engineer Date: 4/13/26

Contacts: Phone: Email:
Kevin Zabel – Comcast Constr. Specialist (630) 210-4392 kevin_zabel@cable.comcast.com
1575 Rohlwing Rd, Rolling Meadows, IL 60008


Tommy Prichard – AXS Points Project Manager (847) 924-2033 tprichard@axspoints.net
200 S Shaddle Ave, Mundelein, IL 60060

Jenny Klopp – RAD3 Engineering, PLLC (312) 764-2211 permitting@rad3engineering.com
1000 Vandustrial Dr, Suite C, Westmont, IL 60559




PROPOSED UNDERGROUND CONDUIT
INSTALLATION FOR FIBER CABLE
118 ILIAD DR
TINLEY PARK, ILLINOIS

SHEET INDEX	
SHEET NUMBER	DESCRIPTION
01	COVER SHEET
02	CONTACTS, LEGEND & GENERAL NOTES
03	PROJECT PLAN VIEW
04	PROJECT PLAN VIEW
05	PROJECT PLAN VIEW
06	PROJECT PLAN VIEW
07	PROJECT PLAN VIEW
08	PROJECT PLAN VIEW
09	PROJECT PLAN VIEW
10	PROJECT PLAN VIEW
11	PROJECT PLAN VIEW
12	PROJECT PLAN VIEW
13	STANDARD CONSTRUCTION DETAILS
14	COMMUNICATIONS VAULT/HANDHOLE DETAILS
T01	GENERIC TRAFFIC TAPER DETAILS
T02	GENERIC PEDESTRIAN CLOSURE DETAILS
T03	GENERIC PEDESTRIAN CLOSURE DETAILS

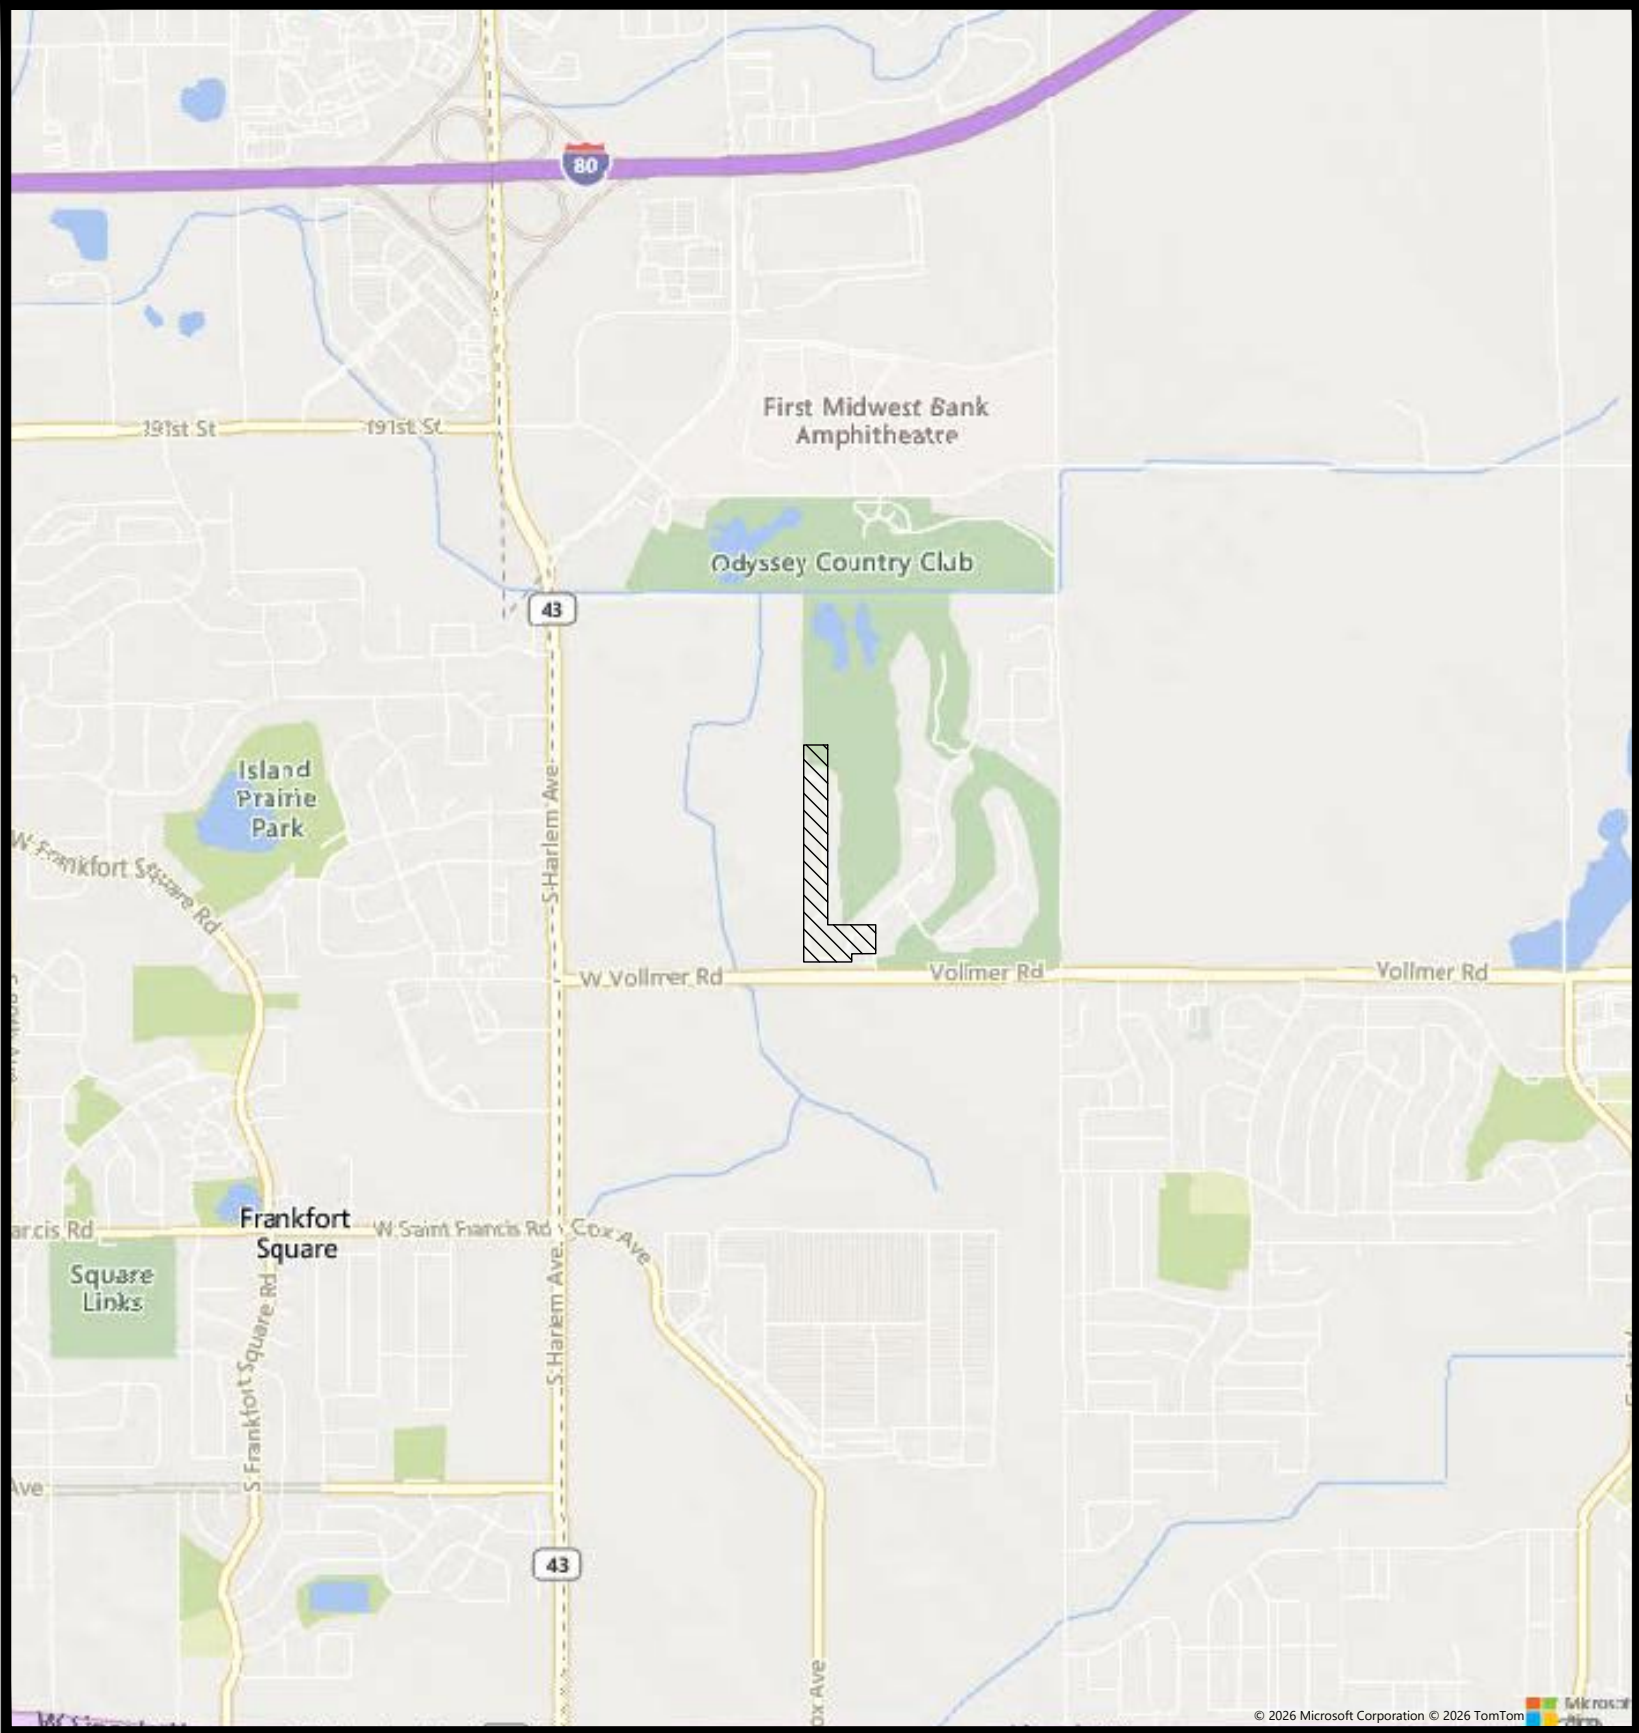

PROJECT LOCATION MAP
SCALE: 1 INCH = 2000 FEET

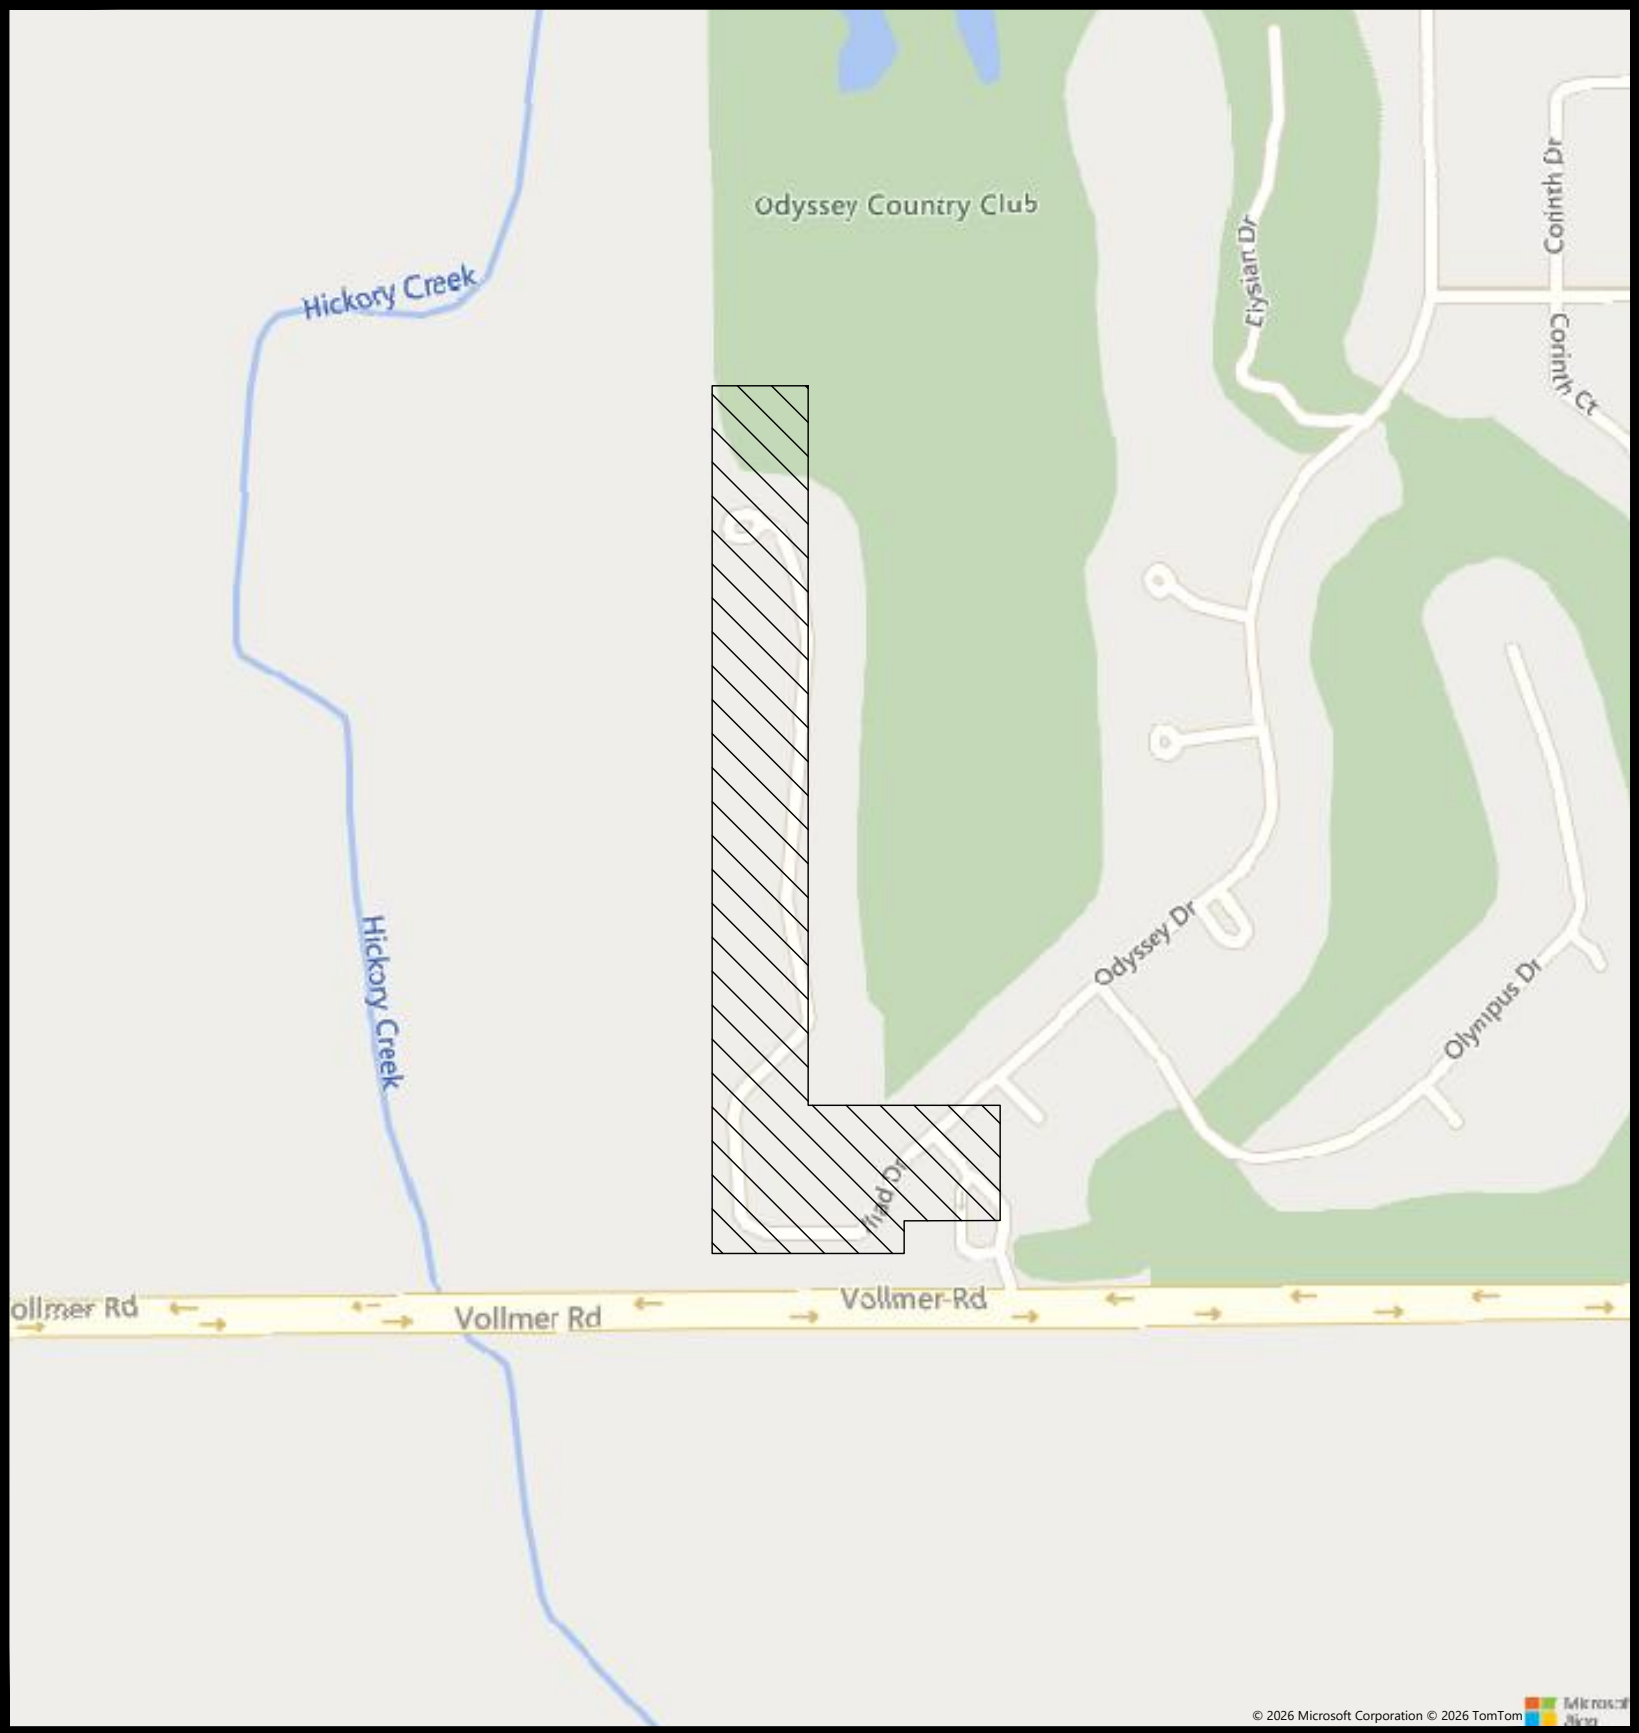

PROJECT LOCATION MAP ENHANCED VIEW
SCALE: 1 INCH = 500 FEET

ESTIMATE OF MATERIALS	
QUANTITY	ITEM
3260	LINEAR FEET OF 2" HDPE CONDUIT FOR FIBER
5	24"X36" COMMUNICATIONS VAULT/HANDHOLE



PROJECT LOCATION

CALL BEFORE YOU DIG:

OWNER/DEVELOPER:

ENGINEER:

LICENSE NO. 184.009015

CONTRACTOR:

JOB TITLE:

PROPOSED UNDERGROUND
CONDUIT INSTALLATION
FOR FIBER CABLE
118 ILIAD DR

JURISDICTION:

TINLEY PARK, ILLINOIS

NOTES:

REV:	DATE:	DESCRIPTION:	TECH:
0	04/08/2026	FOR REVIEW	ERE
1			
2			
3			
4			
5			
6			
7			

REVISIONS:

PROJECT MANAGER:

RICHARD REYNOSO

DRAWN BY:

ETHAN ERDMANN

CHECKED BY:

RICHARD REYNOSO

APPROVED BY:

DOMINICK DEJUILIO

PROJECT NUMBER:

AXS-26-238-UG

PAPER SIZE:

22" X 34"

DATE DRAWN:

03/27/2026

OUC NUMBER:

N/A

CLIENT ID:

JB0002447457

SCALE:

AS SHOWN

DWG COORDS:

IL83-EF

SHEET NUMBER:

01 OF 14